PROPOSED SEWAGE SYSTEM
FOR
NICHOLAS A. NATALE
OF
12 UPLAND RD NEWBURYPORT, MASS
IN
SEABROOK N. H.
SCALE 1"=20' JUNE 1969
PARKER SURVEY ASSOC. INC
SEABROOK, N.H

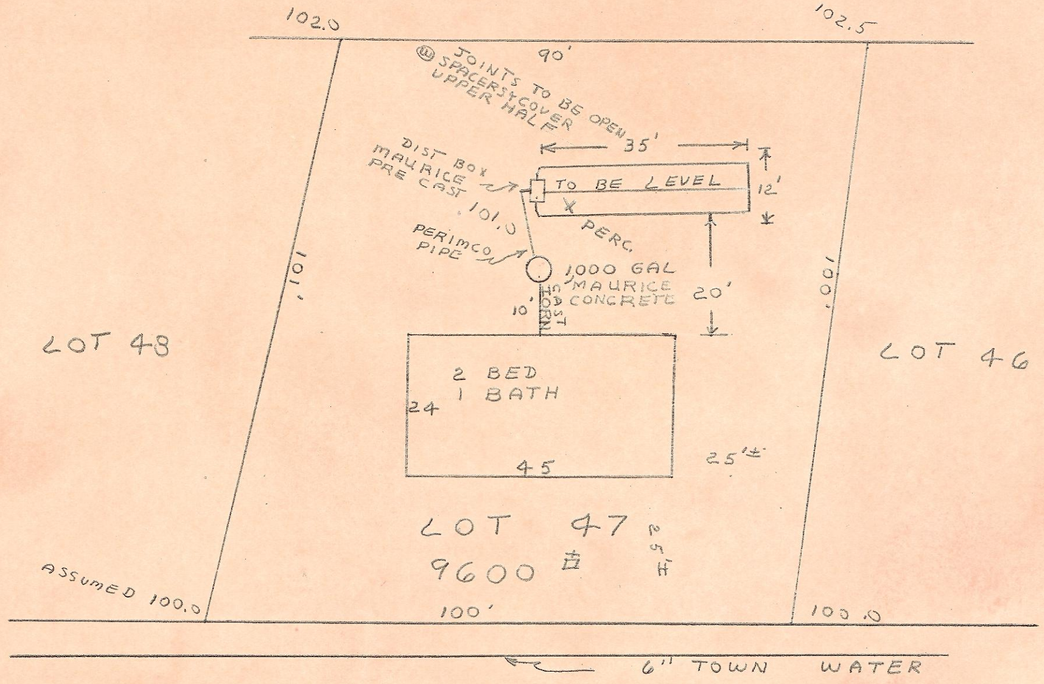

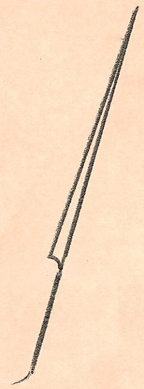

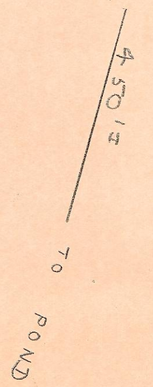

TEST PIT & SOIL LOG

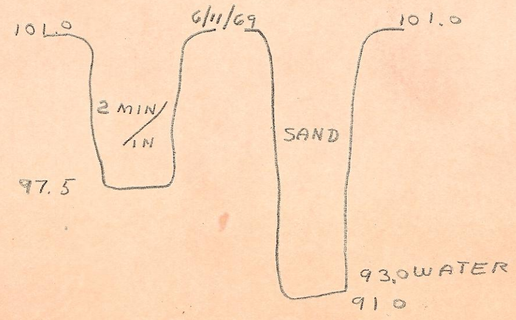

PARTIAL SECTION OF LEACHING BED

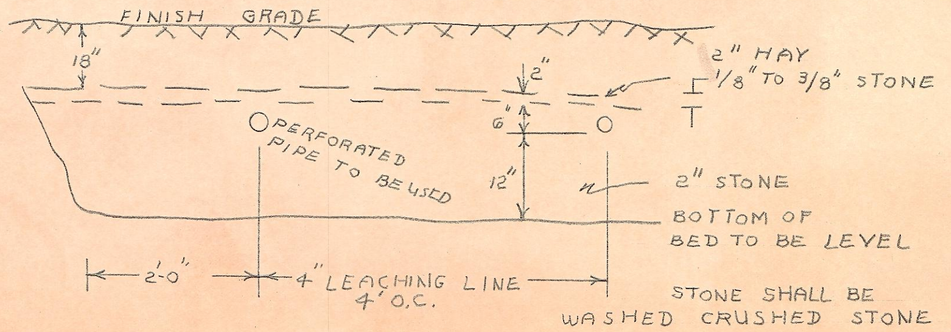

STONE SHALL BE WASHED CRUSHED STONE OR WASHED GRAVEL FREE FROM IRON, FINES, DUST & ORGANIC MATTER AS LAID